



JURISDICTION: CITY OF RALEIGH


SQUARE FOOTAGE

Heated Floor Area

First Floor	714 SF
Second Floor	669 SF
Third Floor	466 SF
Grand total: 3	1849 SF

PROJECT:
The Avery


ADDRESS:
2513 Everett Ave | Raleigh, NC 27607

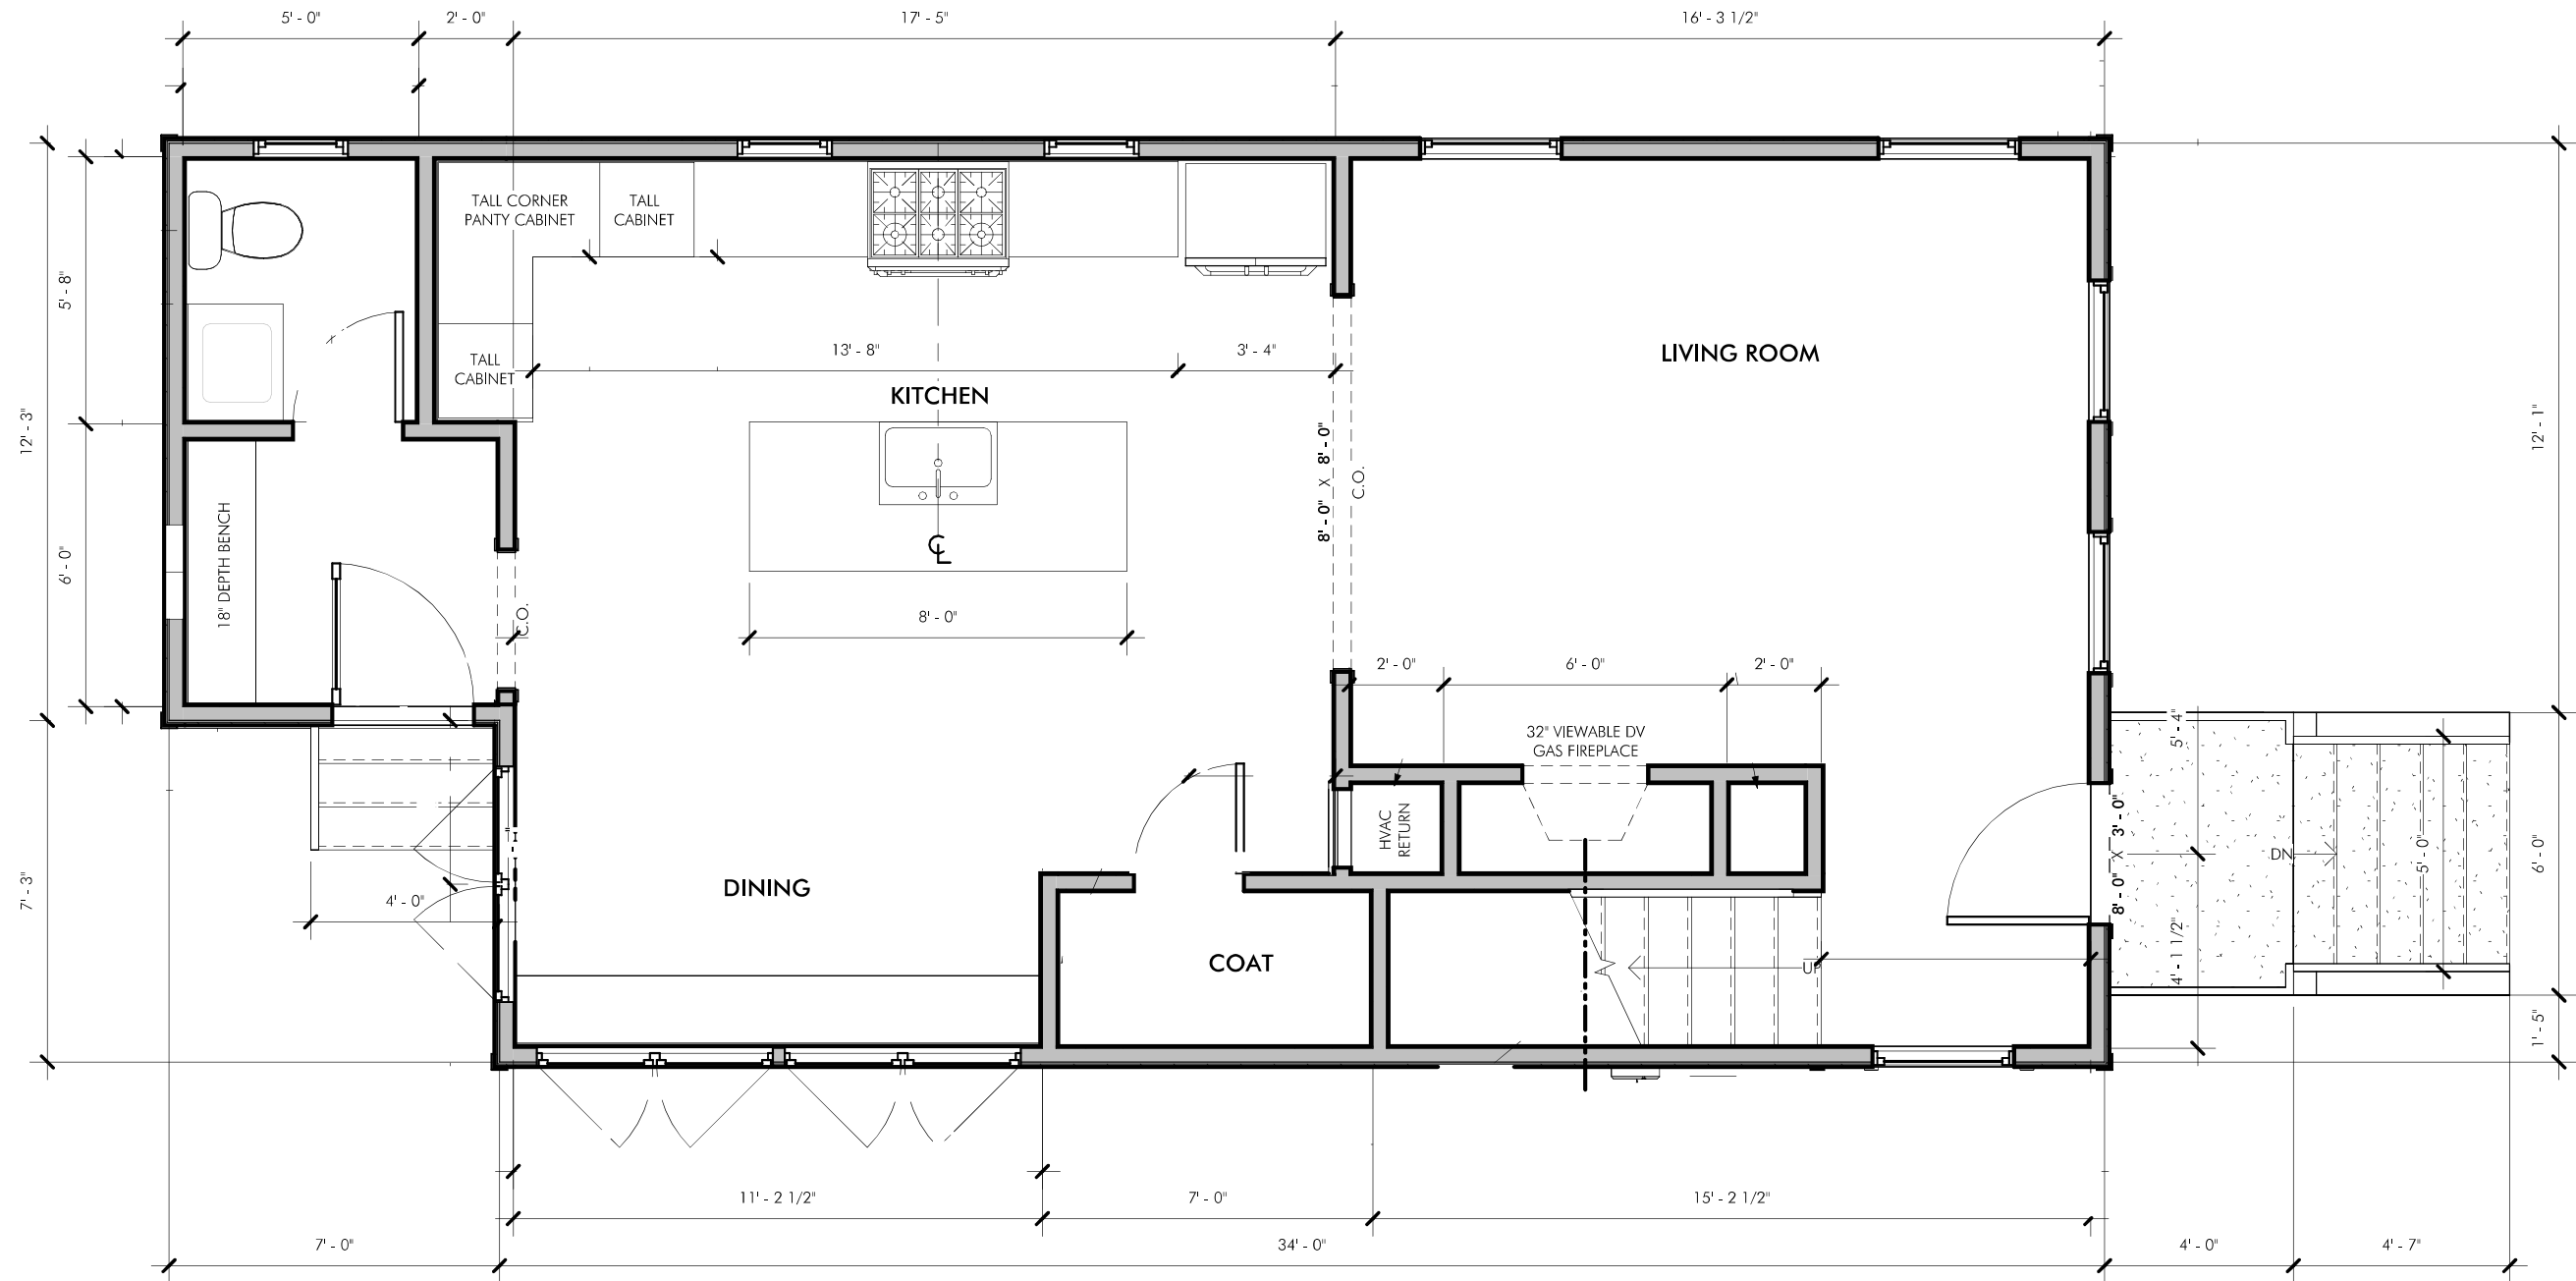

PROJECT:
The Avery

ADDRESS:
2513 Everett Ave | Raleigh, NC 27607


First Floor Plan

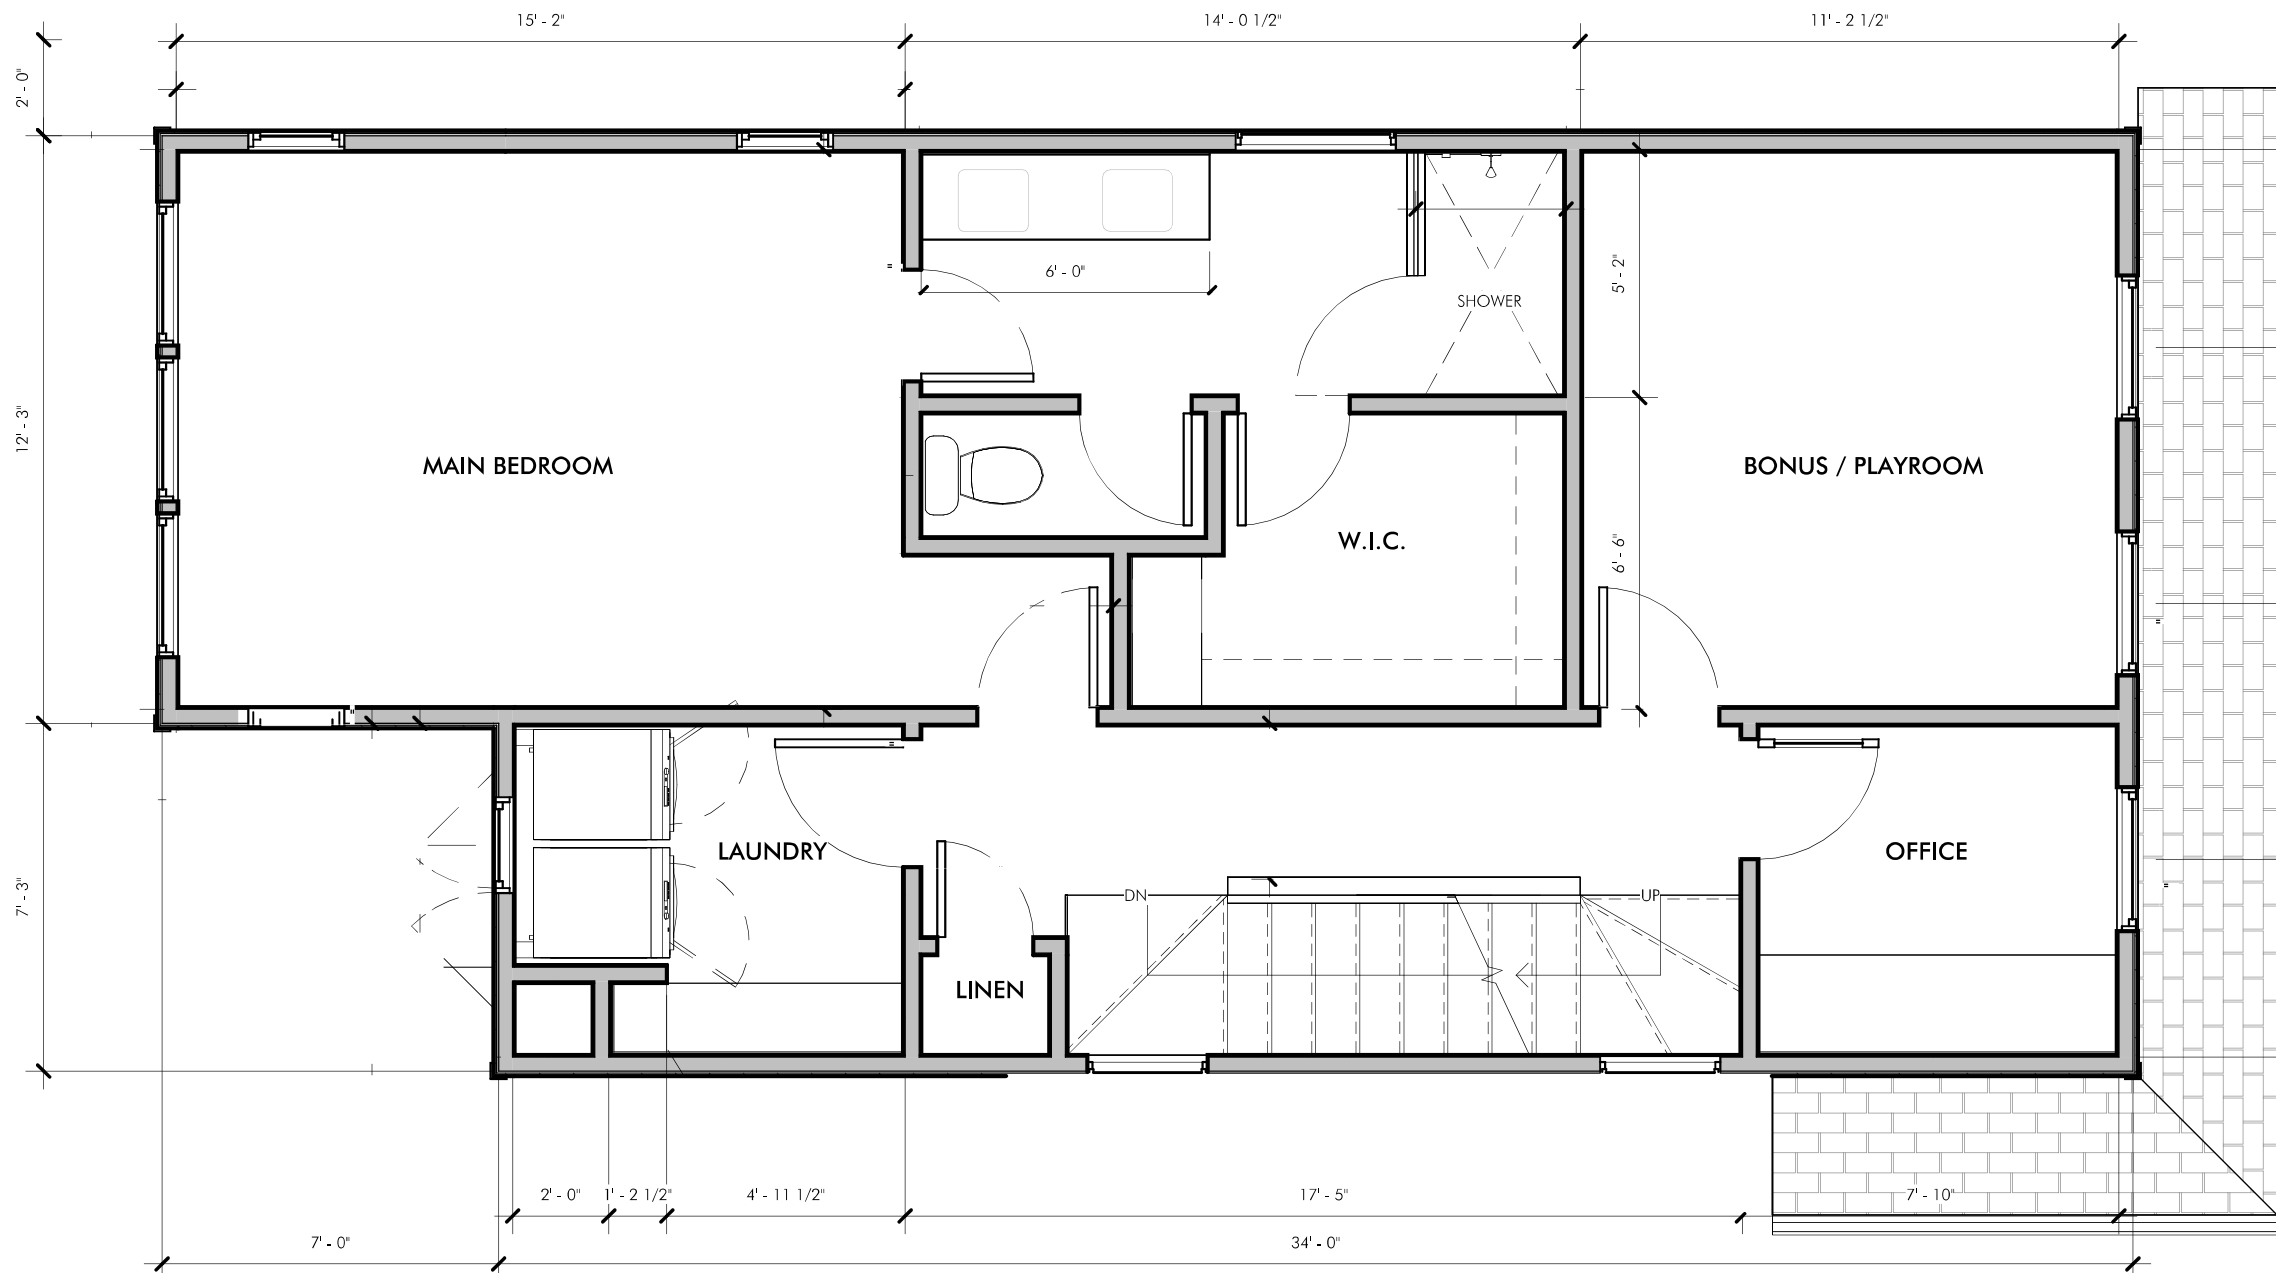

PROJECT:
The Avery

ADDRESS:
2513 Everett Ave | Raleigh, NC 27607

**Second Floor
Plan**

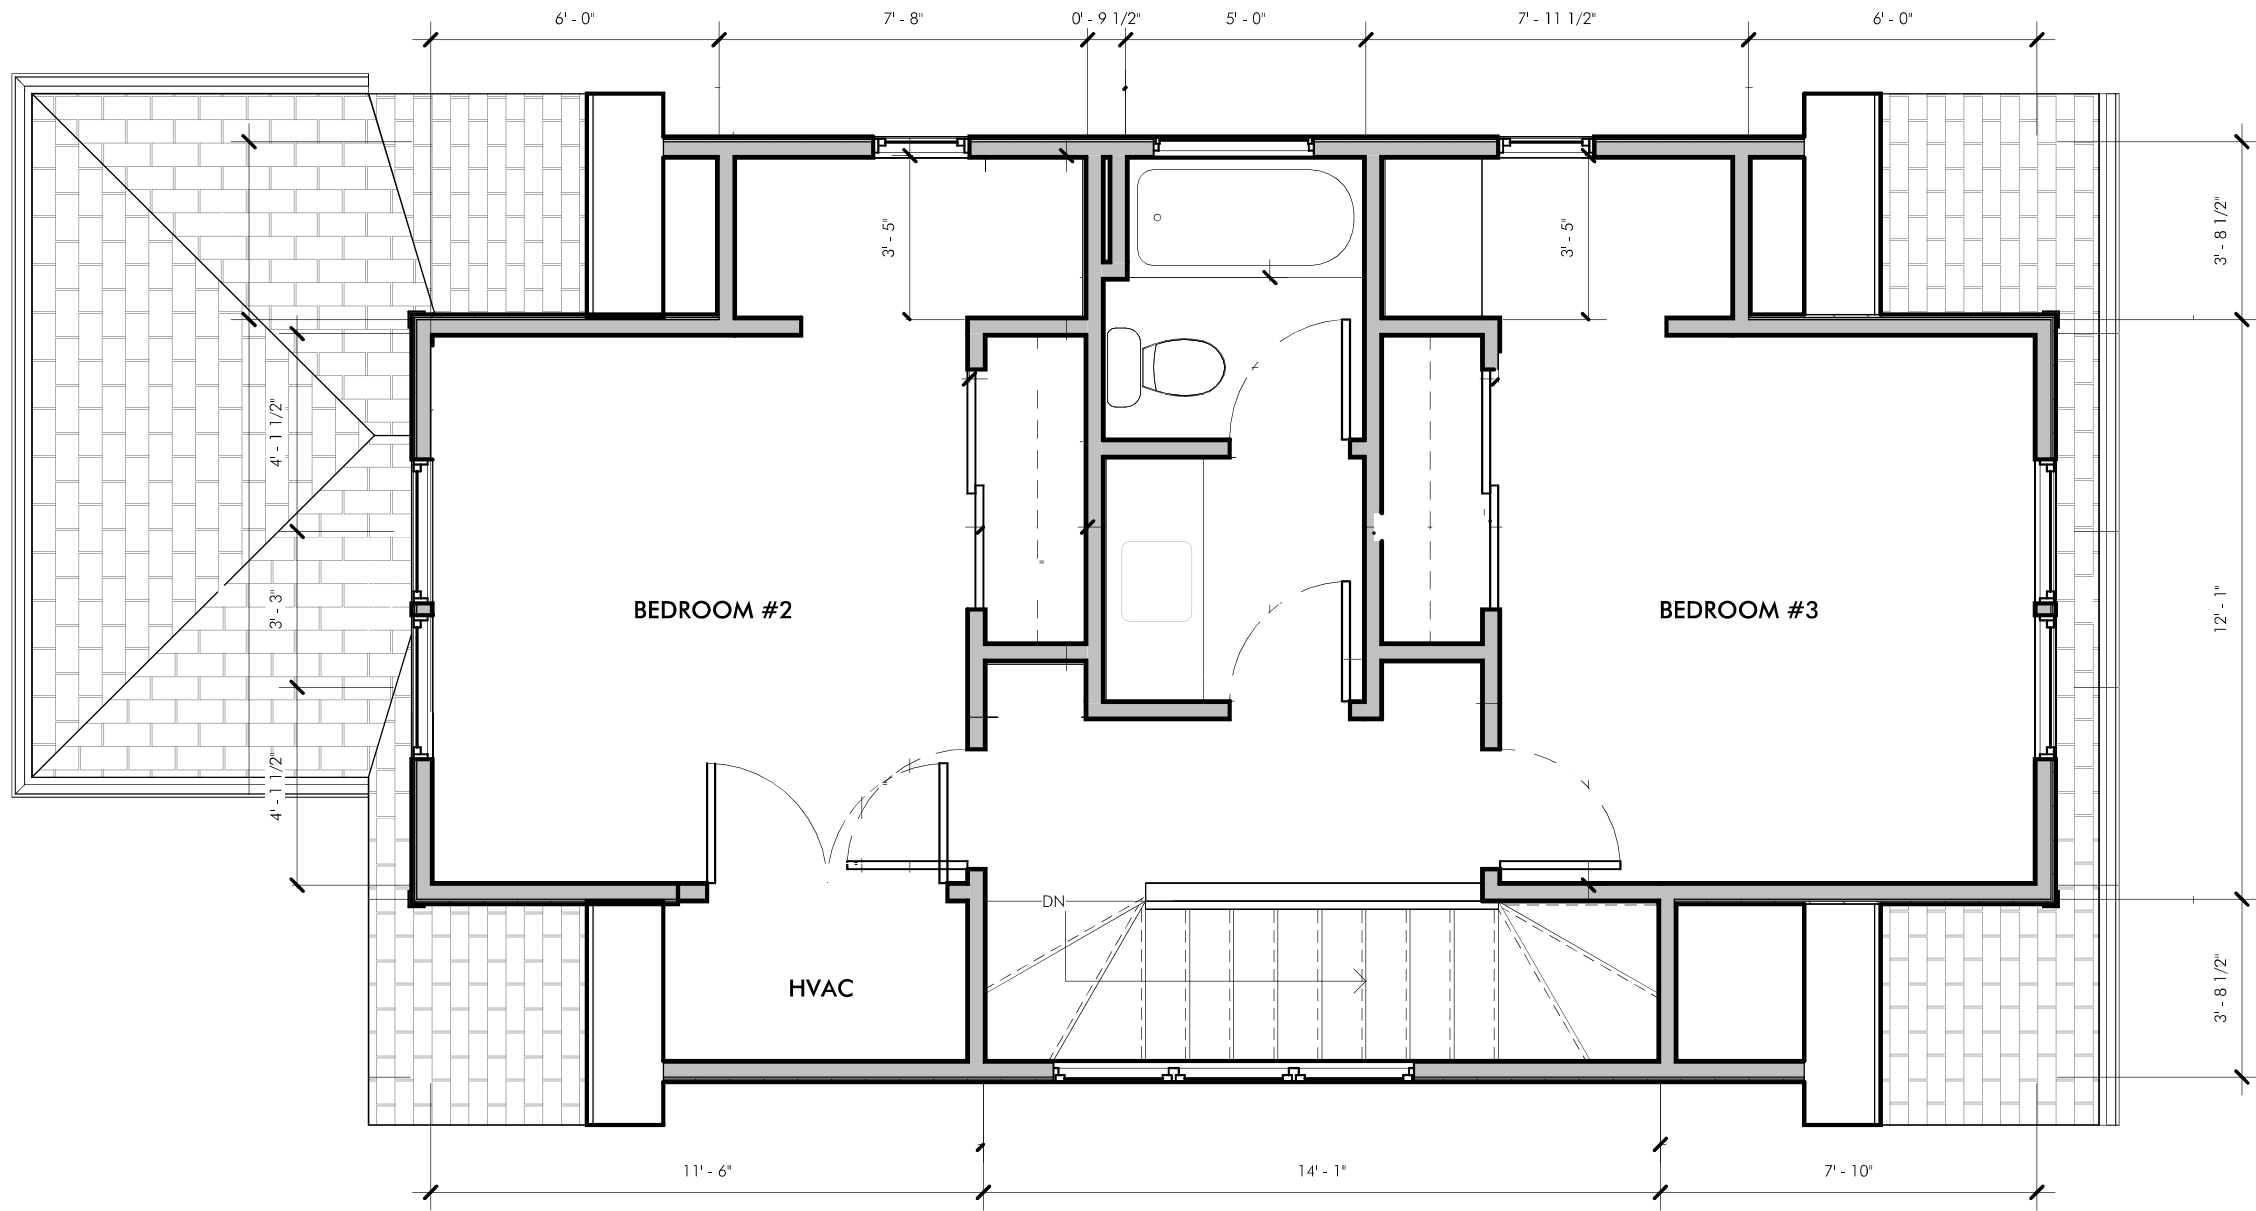

PROJECT:
The Avery

ADDRESS:
2513 Everett Ave | Raleigh, NC 27607

Third Floor Plan