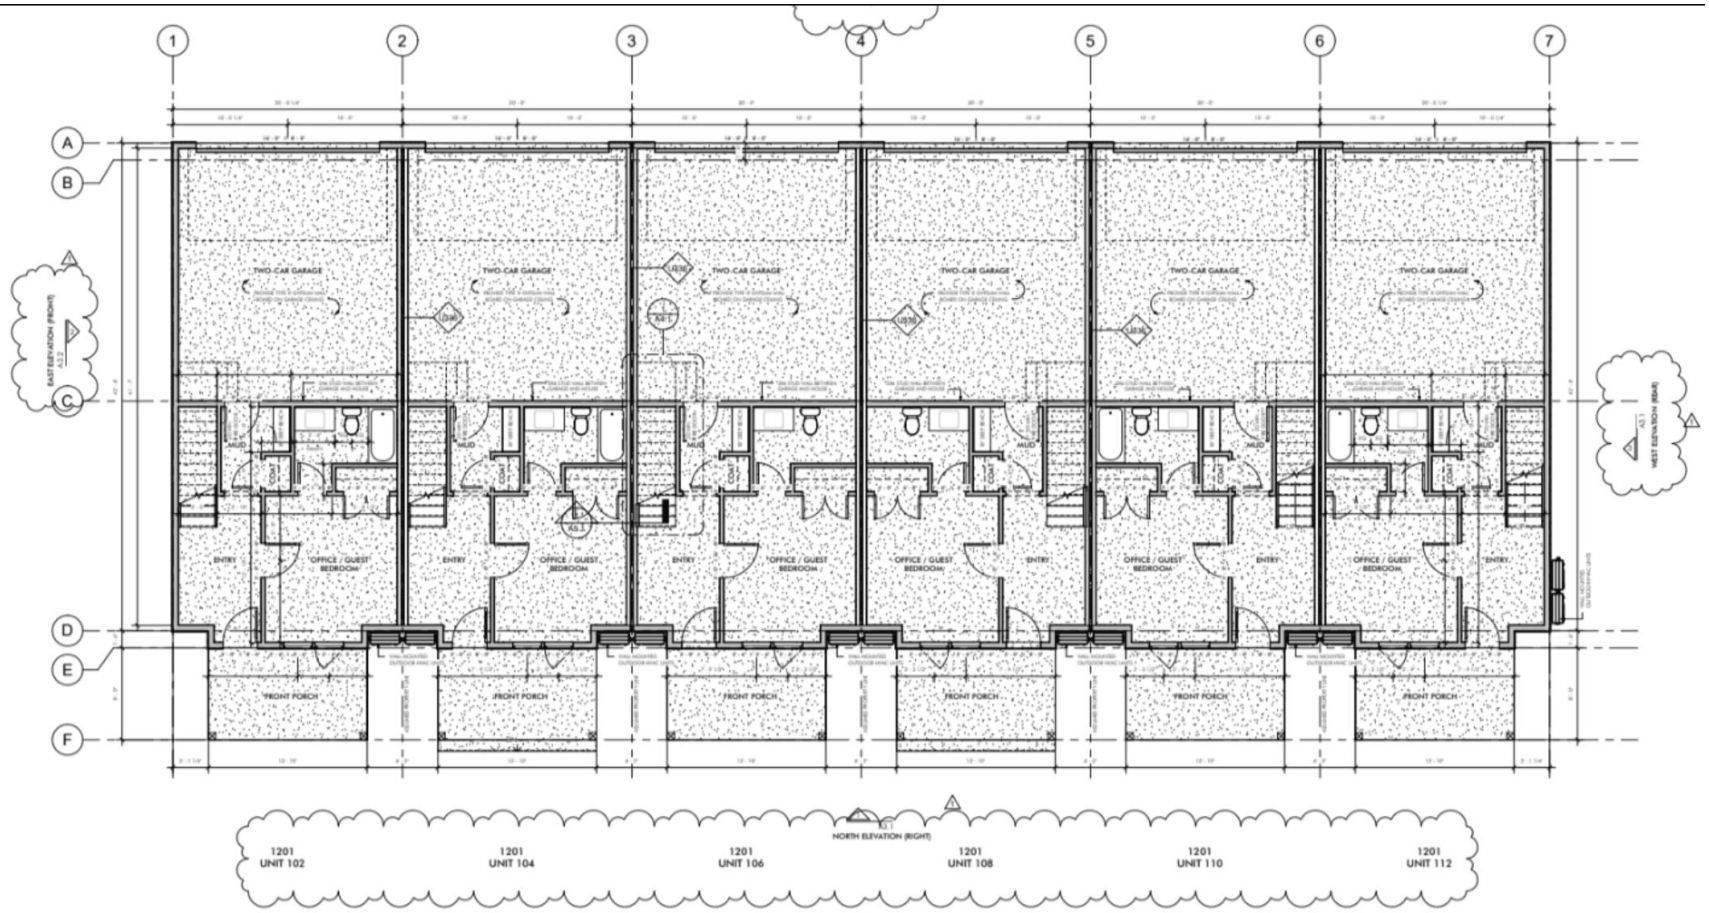
1
2
3
4
5
6
7
A
B
C
D
E
F
TWO-CAR GARAGE
ENTRY
OFFICE / GUEST BEDROOM
FRONT PORCH
COAT
EAST ELEVATION (FRONT)
A3.2
WEST ELEVATION (REAR)
A3.1
NORTH ELEVATION (RIGHT)
1201
UNIT 102
1201
UNIT 104
1201
UNIT 106
1201
UNIT 108
1201
UNIT 110
1201
UNIT 112

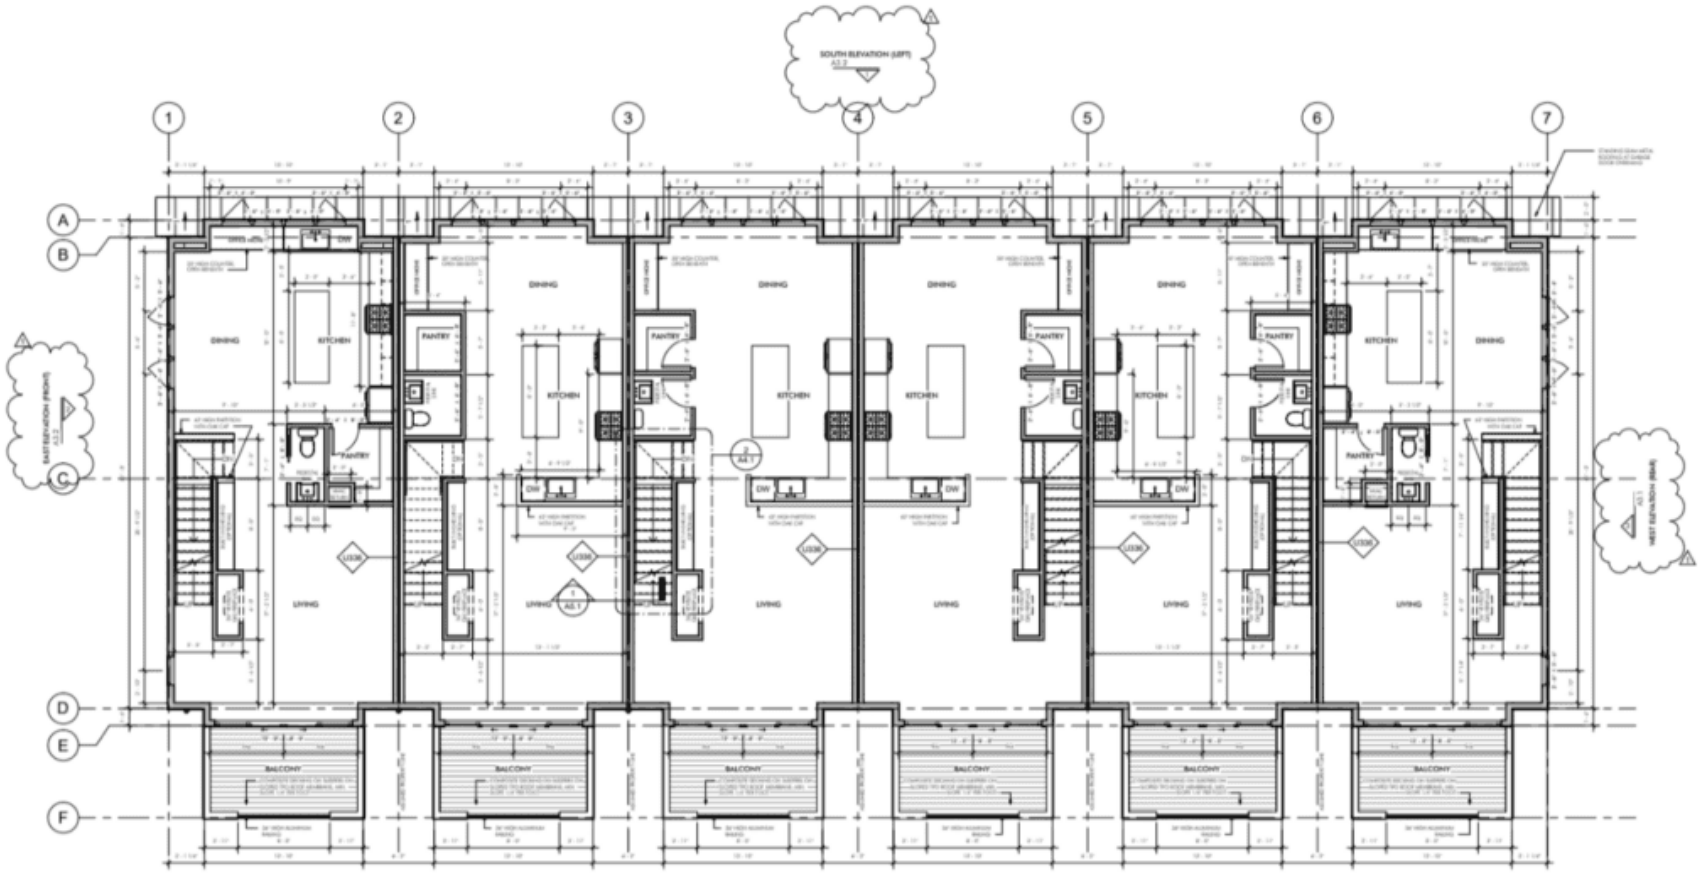
SOUTH ELEVATION (LEFT)
A2.2
EAST ELEVATION (FRONT)
A2.2
WEST ELEVATION (REAR HOUSING) 1/8"
A2.1
1
2
3
4
5
6
7
A
B
C
D
E
F
DINING
KITCHEN
PANTRY
LIVING
BALCONY
LIVING
A2.1

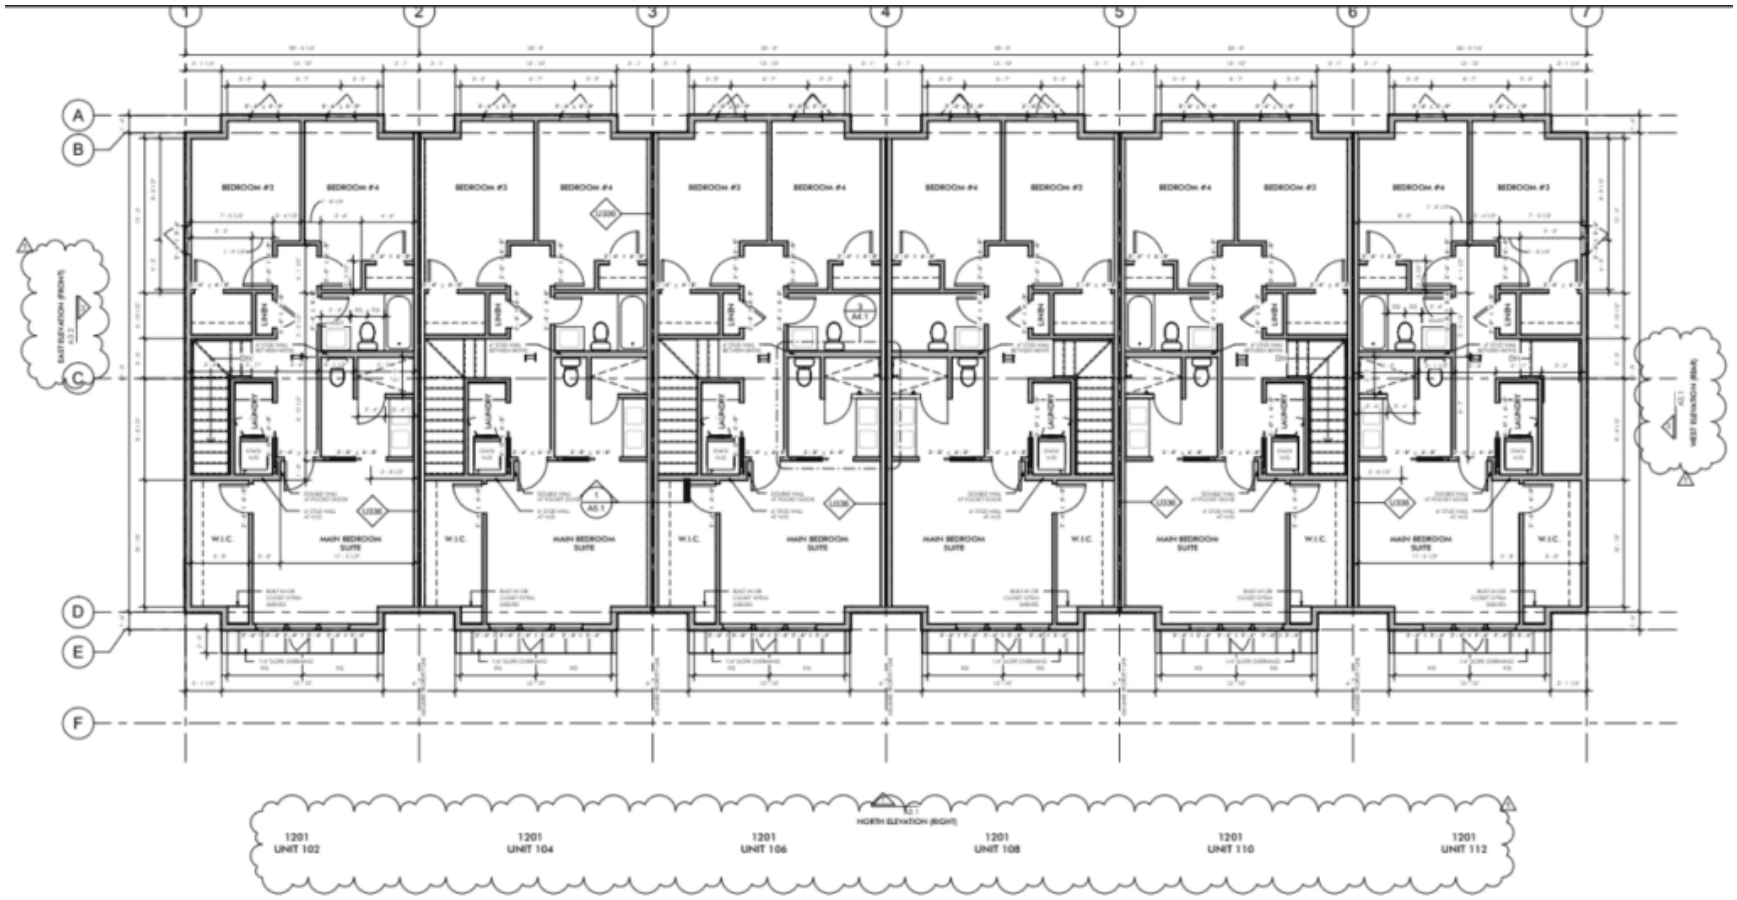
1
2
3
4
5
6
7
A
B
C
D
E
F
BEDROOM #3
BEDROOM #4
LINEN
LAUNDRY
W.I.C.
MAIN BEDROOM SUITE
U336
A5.1
EAST ELEVATION (FRONT)
A3.1
WEST ELEVATION (REAR)
A3.1
NORTH ELEVATION (RIGHT)
A3.1
1201
UNIT 102
1201
UNIT 104
1201
UNIT 106
1201
UNIT 108
1201
UNIT 110
1201
UNIT 112